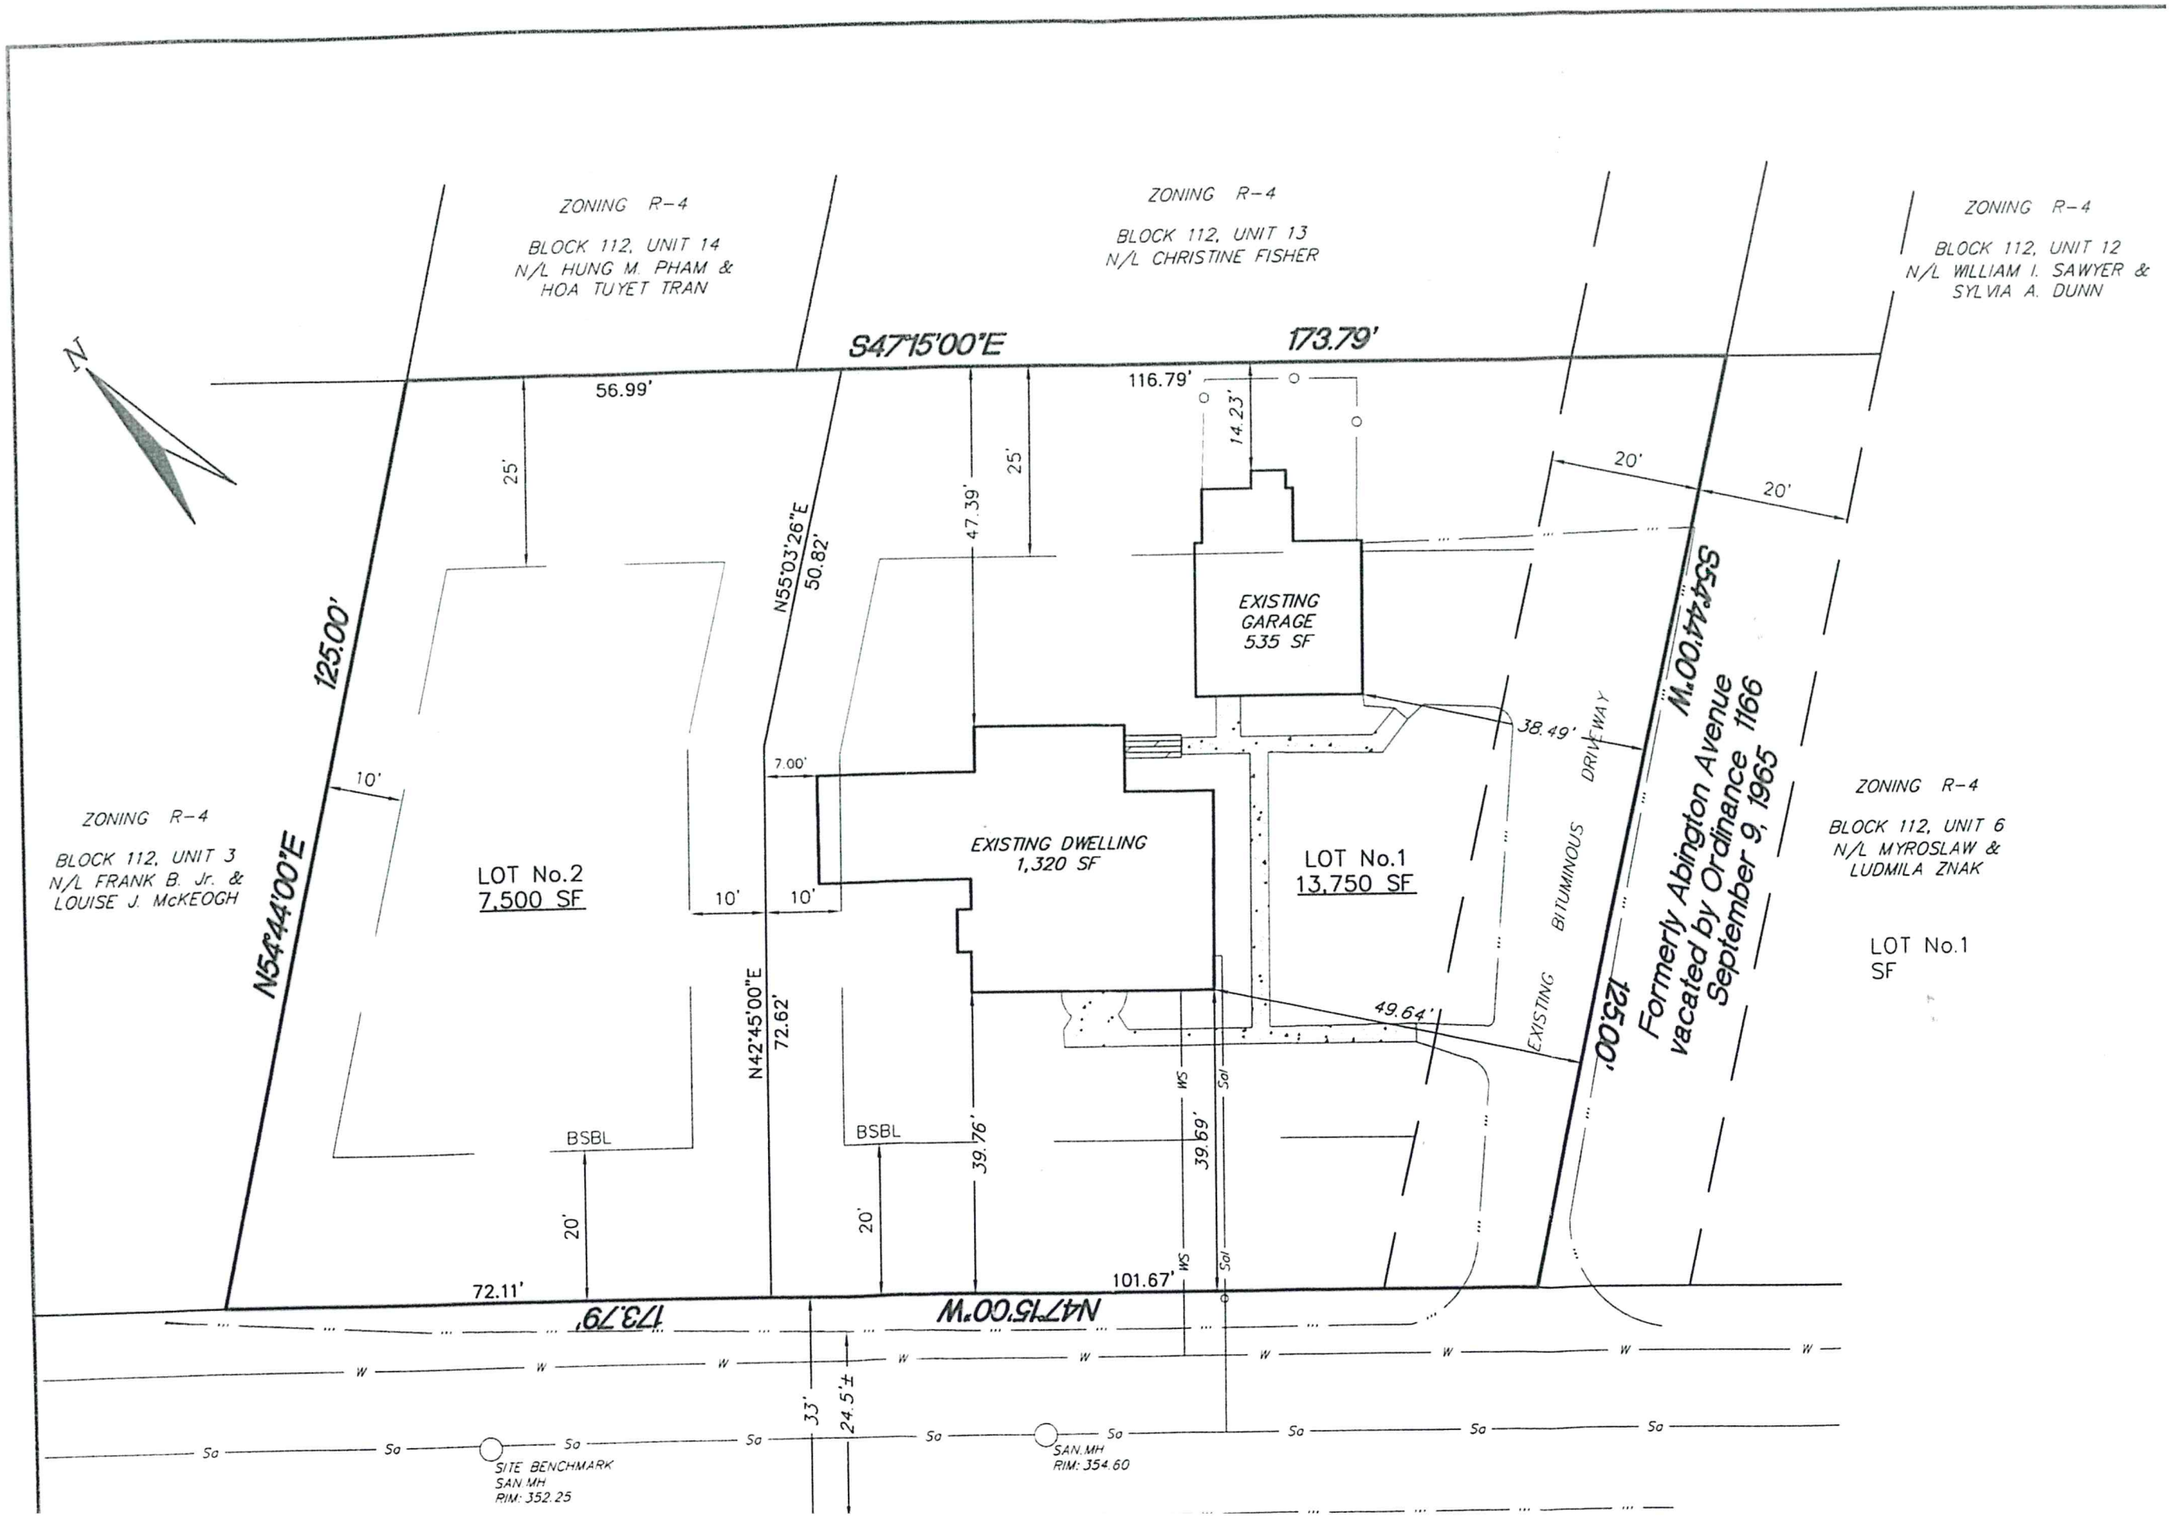
ZONING R-4
BLOCK 112, UNIT 14
N/L HUNG M. PHAM &
HOA TUYET TRAN
ZONING R-4
BLOCK 112, UNIT 13
N/L CHRISTINE FISHER
ZONING R-4
BLOCK 112, UNIT 12
N/L WILLIAM I. SAWYER &
SYLVIA A. DUNN
S47°15'00"E
173.79'
56.99'
116.79'
14.23'
25'
25'
47.39'
N55°03'26"E
50.82'
20'
20'
125.00'
N54°44'00"E
EXISTING GARAGE
535 SF
38.49'
DRIVEWAY
S54°44'00"W
Formerly Abington Avenue
vacated by Ordinance 1166
September 9, 1965
ZONING R-4
BLOCK 112, UNIT 6
N/L MYROSLAW &
LUDMILA ZNAK
LOT No.1
SF
ZONING R-4
BLOCK 112, UNIT 3
N/L FRANK B. Jr. &
LOUISE J. McKEOGH
10'
7.00'
LOT No.2
7.500 SF
EXISTING DWELLING
1,320 SF
LOT No.1
13.750 SF
BITUMINOUS
EXISTING
10'
10'
N42°45'00"E
72.62'
49.64'
125.00'
BSBL
BSBL
39.76'
39.69'
20'
20'
72.11'
101.67'
N47°15'00"W
173.79'
33'
24.5'±
SITE BENCHMARK
SAN.MH
RIM: 352.25
SAN.MH
RIM: 354.60